A4

Linflex Type 8 Narrow Filter Drain

BBA BRITISH BOARD OF AGREMENT CERTIFICATE No. 93/R078

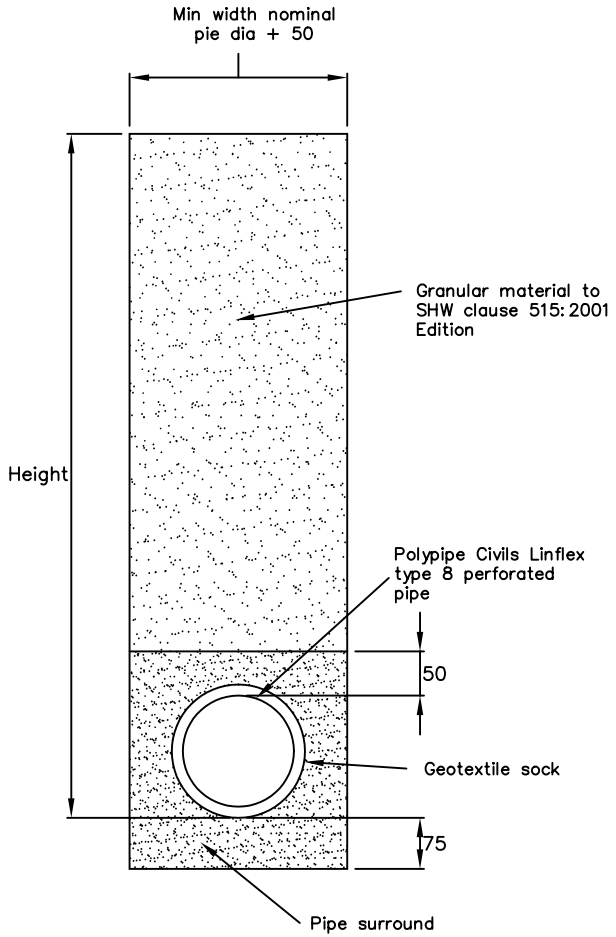

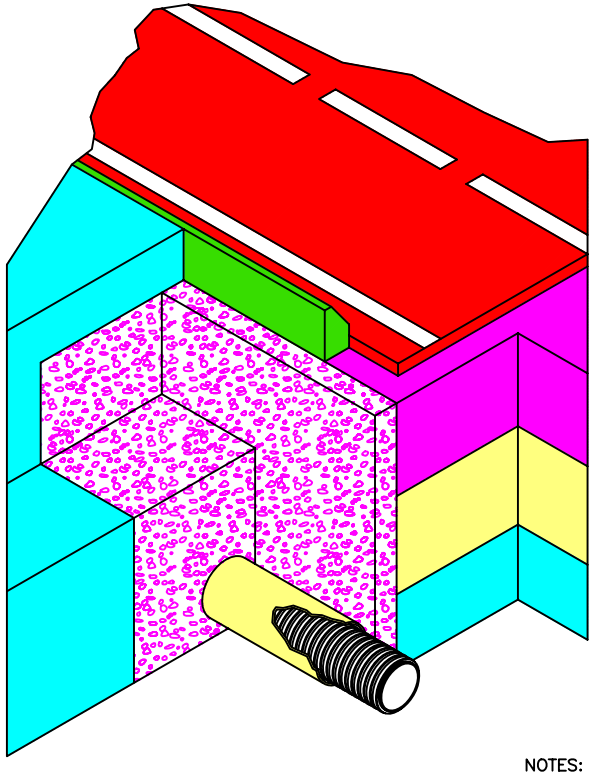

INSTALLATION PROCEDURE

The product shall be installed in accordance with MCHW, Volume 1, subclause 515.7 :2001 Edition, Volume 3, Drawings Nos F18 and F20.

The drainage pipes used, shall comply with the requirements of MCHW, Volume 1, sub–clause 515.3 :2001 Edition

Surround and backfill material to S.H.W Clause 515 :2001 Edition

In situ soil

S.H.W = Specification for Highway Works

NOTES:

1.– All dimensions ar nominal and in millimetres
2.– Please note that S.H.W. limits the maximum diameter of the perforated pipe to 100mm Polypipe Civils manufacture this type of drain with larger diameter pipes, however they are not BBA approved
3.– This document is uncontrolled and updates will not be issued automatically

This information is for guidance purposes only. Please note that we may change the information from time to time, for a variety of reasons. This information cannot be relied upon to determine the suitability or installation requirements of our products for your particular site conditions or application: expert advice is required in this respect. Final determination of the suitability of any information or material for your intended use and manner of use is your sole responsibility and you must assume all risk and liability in this regard. This information is not intended to have any legal effect, whether by way of advice, representation or warranty. However, our technical staff will be happy to discuss your particular application and site conditions in further detail.

REV	CHANGES	DATE

Polypipe Civils Ltd.
Civils & Agricultural Products
UNION WORKS, BISHOP MEADOW ROAD,
LOUGHBOROUGH, LEICESTERSHIRE, LE11 5RE.
TEL: 01509 615100 FAX: 01509 615205

DRAWING STATUS: FOR INFORMATION

DRAWING TITLE: TYPE 8 NARROW FILTER DRAIN DETAIL

PROJECT REF:

SCALE: NOT TO SCALE

CAD File: 16141D1.DWG

POLYPIPE DRAWING No.: TD/16141/D1

REV

DRAWN BY	IDA	16/05/02
CHECKED		

DIMENSIONS IN MILLIMETRES UNLESS OTHERWISE STATED